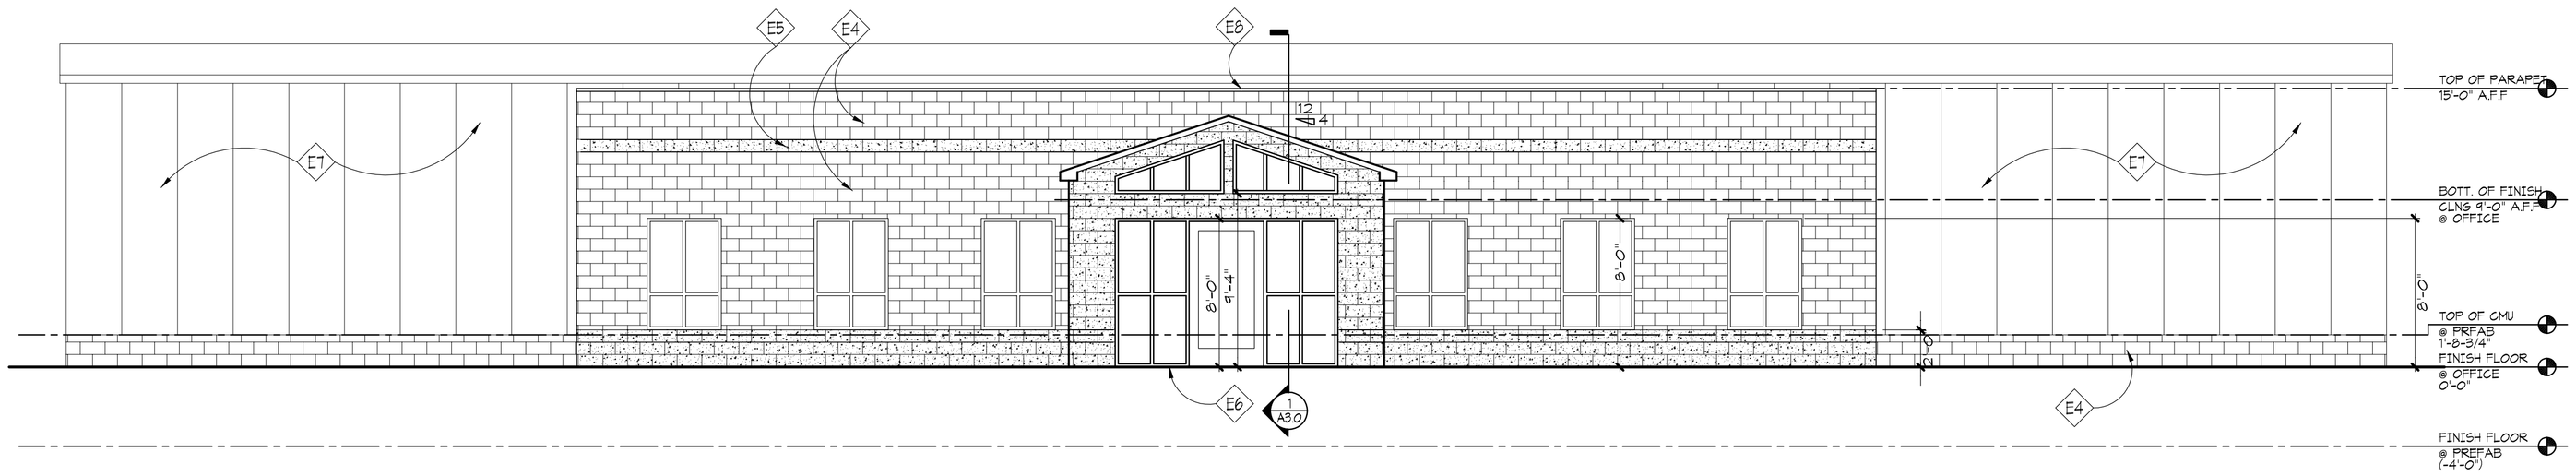

1 EAST ELEVATION

SCALE: 3/16"=1'-0"

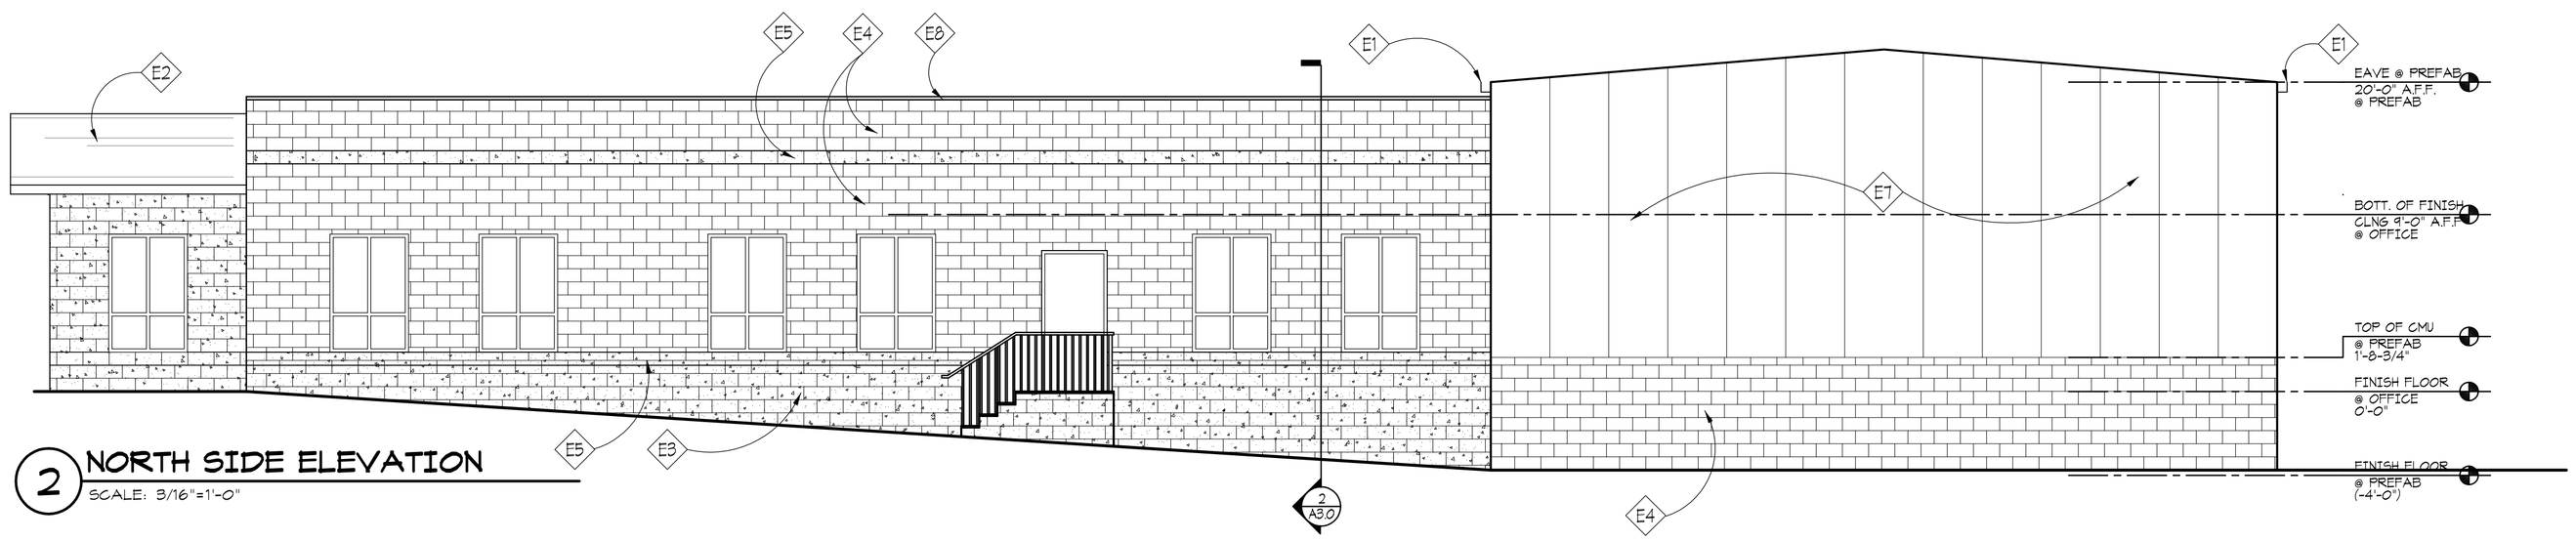

2 NORTH SIDE ELEVATION

SCALE: 3/16"=1'-0"

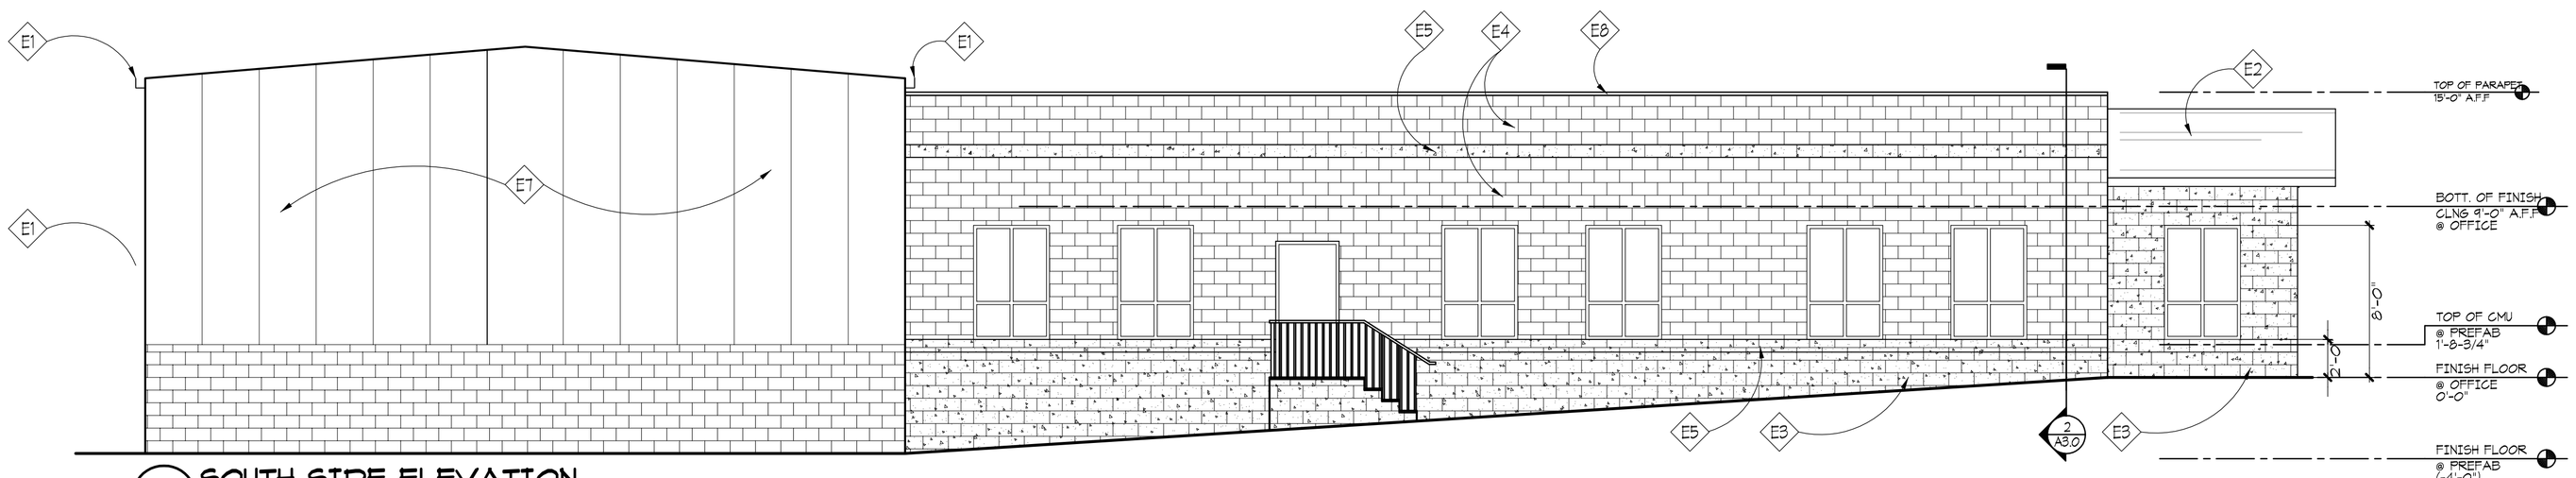

3 SOUTH SIDE ELEVATION

SCALE: 3/16"=1'-0"

ELEVATION NOTES

- E1 PRE-FINISHED ALUMN. GUTTER & DOWNSPOUT; COLOR T.B.S.
- E2 ROOF SHINGLES, SEE ROOF PLAN
- E3 SPLIT FACE BLOCK COLOR A; T.B.S.
- E4 SPLIT FACE BLOCK COLOR B; T.B.S.
- E5 SPLIT FACE BLOCK 3/4" OUTSET COLOR A
- E6 METAL HANDRAIL SYSTEM; SEE DETAIL
- E7 STEEL BUILDING; BY OTHERS
- E8 METAL CAP FLASHING; SEE SECTION DETAIL; TYP.

MW ARCHITECTS

636 WOOD STREET
HERNDON, VA 20170
DIRECT: 703.819.9461
FAX: 703.435.3048

13648 DUMFRIES ROAD
MANASSAS, VA

BUILDING ELEVATIONS

HOADLY ROAD OFFICE/WAREHOUSE

SEAL:

REVISIONS:

OWNER REVIEW 08.01.06

DRAWN BY: MSW

CHECKED BY: MSW

SCALE: AS NOTED

DATE: 08.01.06

PROJECT NO. 06.105

DRAWING NO. A2.0